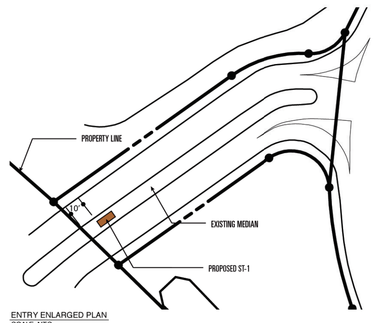

ENTRY ENLARGED PLAN
SCALE: NTS

ENTRY PHOTOGRAPH
SCALE: NTS

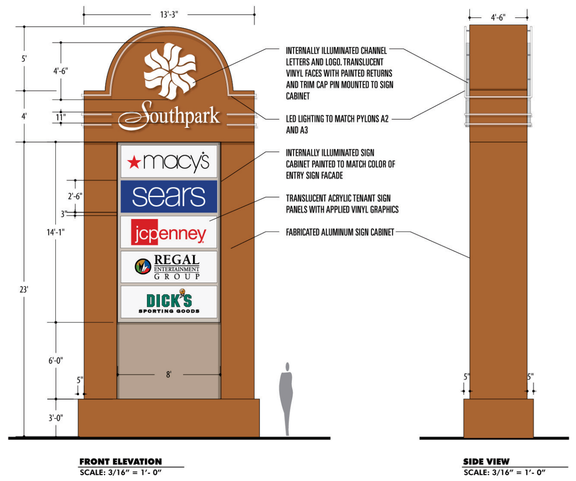

FRONT ELEVATION
SCALE: 3/16" = 1'-0"

SIDE VIEW
SCALE: 3/16" = 1'-0"

PROJECT	SOUTHPARK MALL	DWG TITLE	ENTRY PYLON	SCALE	DATE	REVISIONS	1	08.17.2012	2	08.20.2012	3	08.31.2012
	Exterior Sign System		*Sign Type A1*	AS NOTED	07.25.2012	4		5		6		7

A 1

EXISTING CONDITIONS
SCALE: NTS

A 2

FRONT ELEVATION
SCALE: 3/16" = 1'-0"

PROJECT	SOUTHPARK MALL	DWG TITLE	PYLON SIGN PANELS	SCALE	DATE	REVISIONS	1	08.17.2012	2		3	
	Exterior Sign System		*Sign Type A2*	AS NOTED	08.09.2012	4		5		6		7

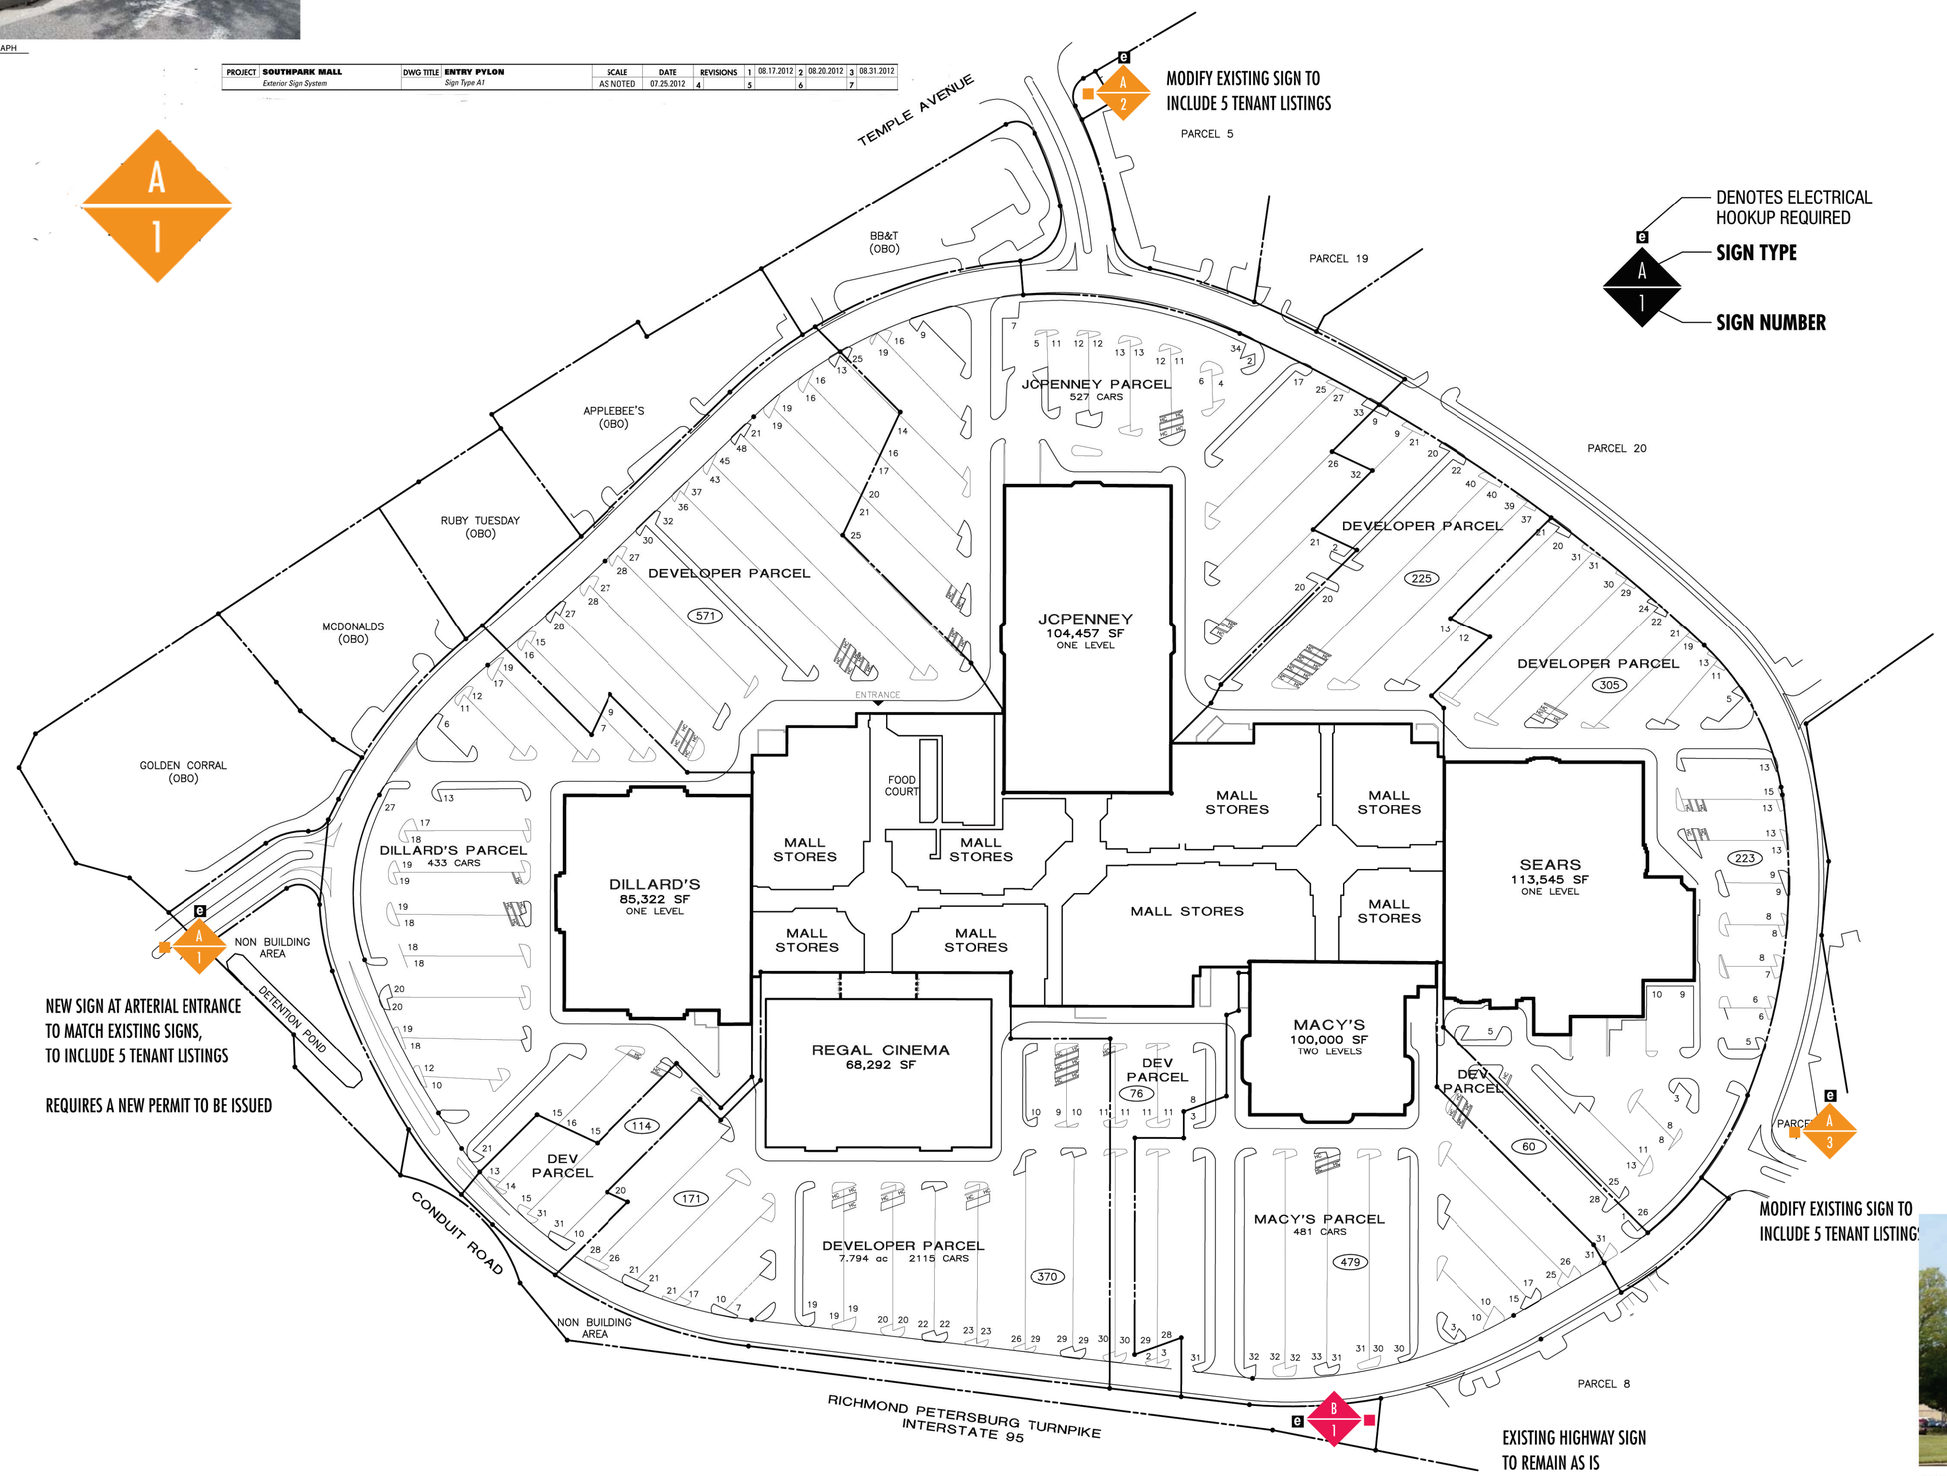

* NOT IN CONTRACT

SITE SIGNAGE

(A) SHOPPING CENTER ENTRANCE SIGN

(B) DEVELOPMENT ID SIGN

City of Colonial Heights Zoning Ordinance
Section 286-524.78 Shopping Centers
Each shopping center greater than 500,000 square feet shall be permitted freestanding signage as follows:

SIGN TYPE A
Shopping Center Entrance Sign
At each arterial roadway entranceway, one sign identifying the shopping center by name and location, bearing no other advertising and not exceeding 96 square feet in area or 25 feet in height.

SIGN TYPE B
Development ID Sign
One freestanding sign identifying the shopping center by name and location, bearing no other advertising and not exceeding 225 square feet in area or 60 feet in height. Sign to identify the shopping center by name & location only.

EXISTING CONDITIONS
SCALE: NTS

A 3

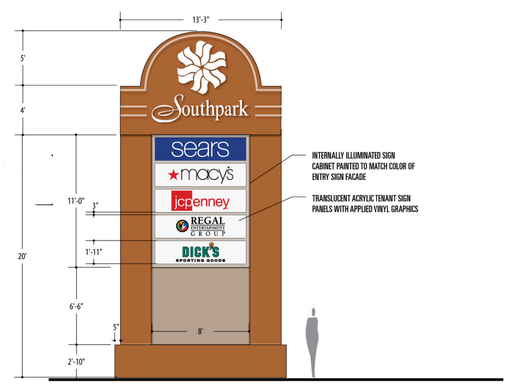

FRONT ELEVATION
SCALE: 3/16" = 1'-0"

PROJECT	SOUTHPARK MALL	DWG TITLE	PYLON SIGN PANELS	SCALE	DATE	REVISIONS	1	08.17.2012	2		3	
	Exterior Sign System		*Sign Type A3*	AS NOTED	08.09.2012	4		5		6		7

PROJECT	SOUTHPARK MALL	DWG TITLE	PROGRAMMING	SCALE	DATE	REVISIONS	1		2		3	
	Exterior Sign System		*Site Plan*	NTS	07.25.2012	4		5		6		7

Design and construction documents as instruments of service are given in confidence and remain the property of Herschman Architects. The use of these documents for purposes other than the specific project named herein is strictly prohibited without expressed written consent of Herschman Architects, Incorporated.

Date	Issue
10/02/12	SUP APPLICATION

FAR, work, materials and systems shown in these plans and specifications including all referenced additional documents, to be work, responsibility of the Landlord (and/or Landlords General Contractor) to purchase, furnish, install, and/or perform as required to complete the work shown in these plans and/or specifications and as to the location and use. Any work done by Contractor, Tenant, Tenant's Agents, or Tenant's Contractor, or Tenant DICK's Sporting Goods has no scope of work, and/or responsibility shown on these plans and/or specifications.*

Drawn By: lcbrown
Project No.: 15808.00

DICK'S SPORTING GOODS
SINGLE LEVEL PROTOTYPE @ SOUTHPARK MALL
RICHMOND (COLONIAL HEIGHTS), VA
store # 1093

HERSCHMAN ARCHITECTS INCORPORATED
25001 EMERY ROAD, SUITE 400
CLEVELAND, OH 44128
TEL (216) 223-3200
FAX (216) 223-3210
www.herschmanarchitects.com

PYLON