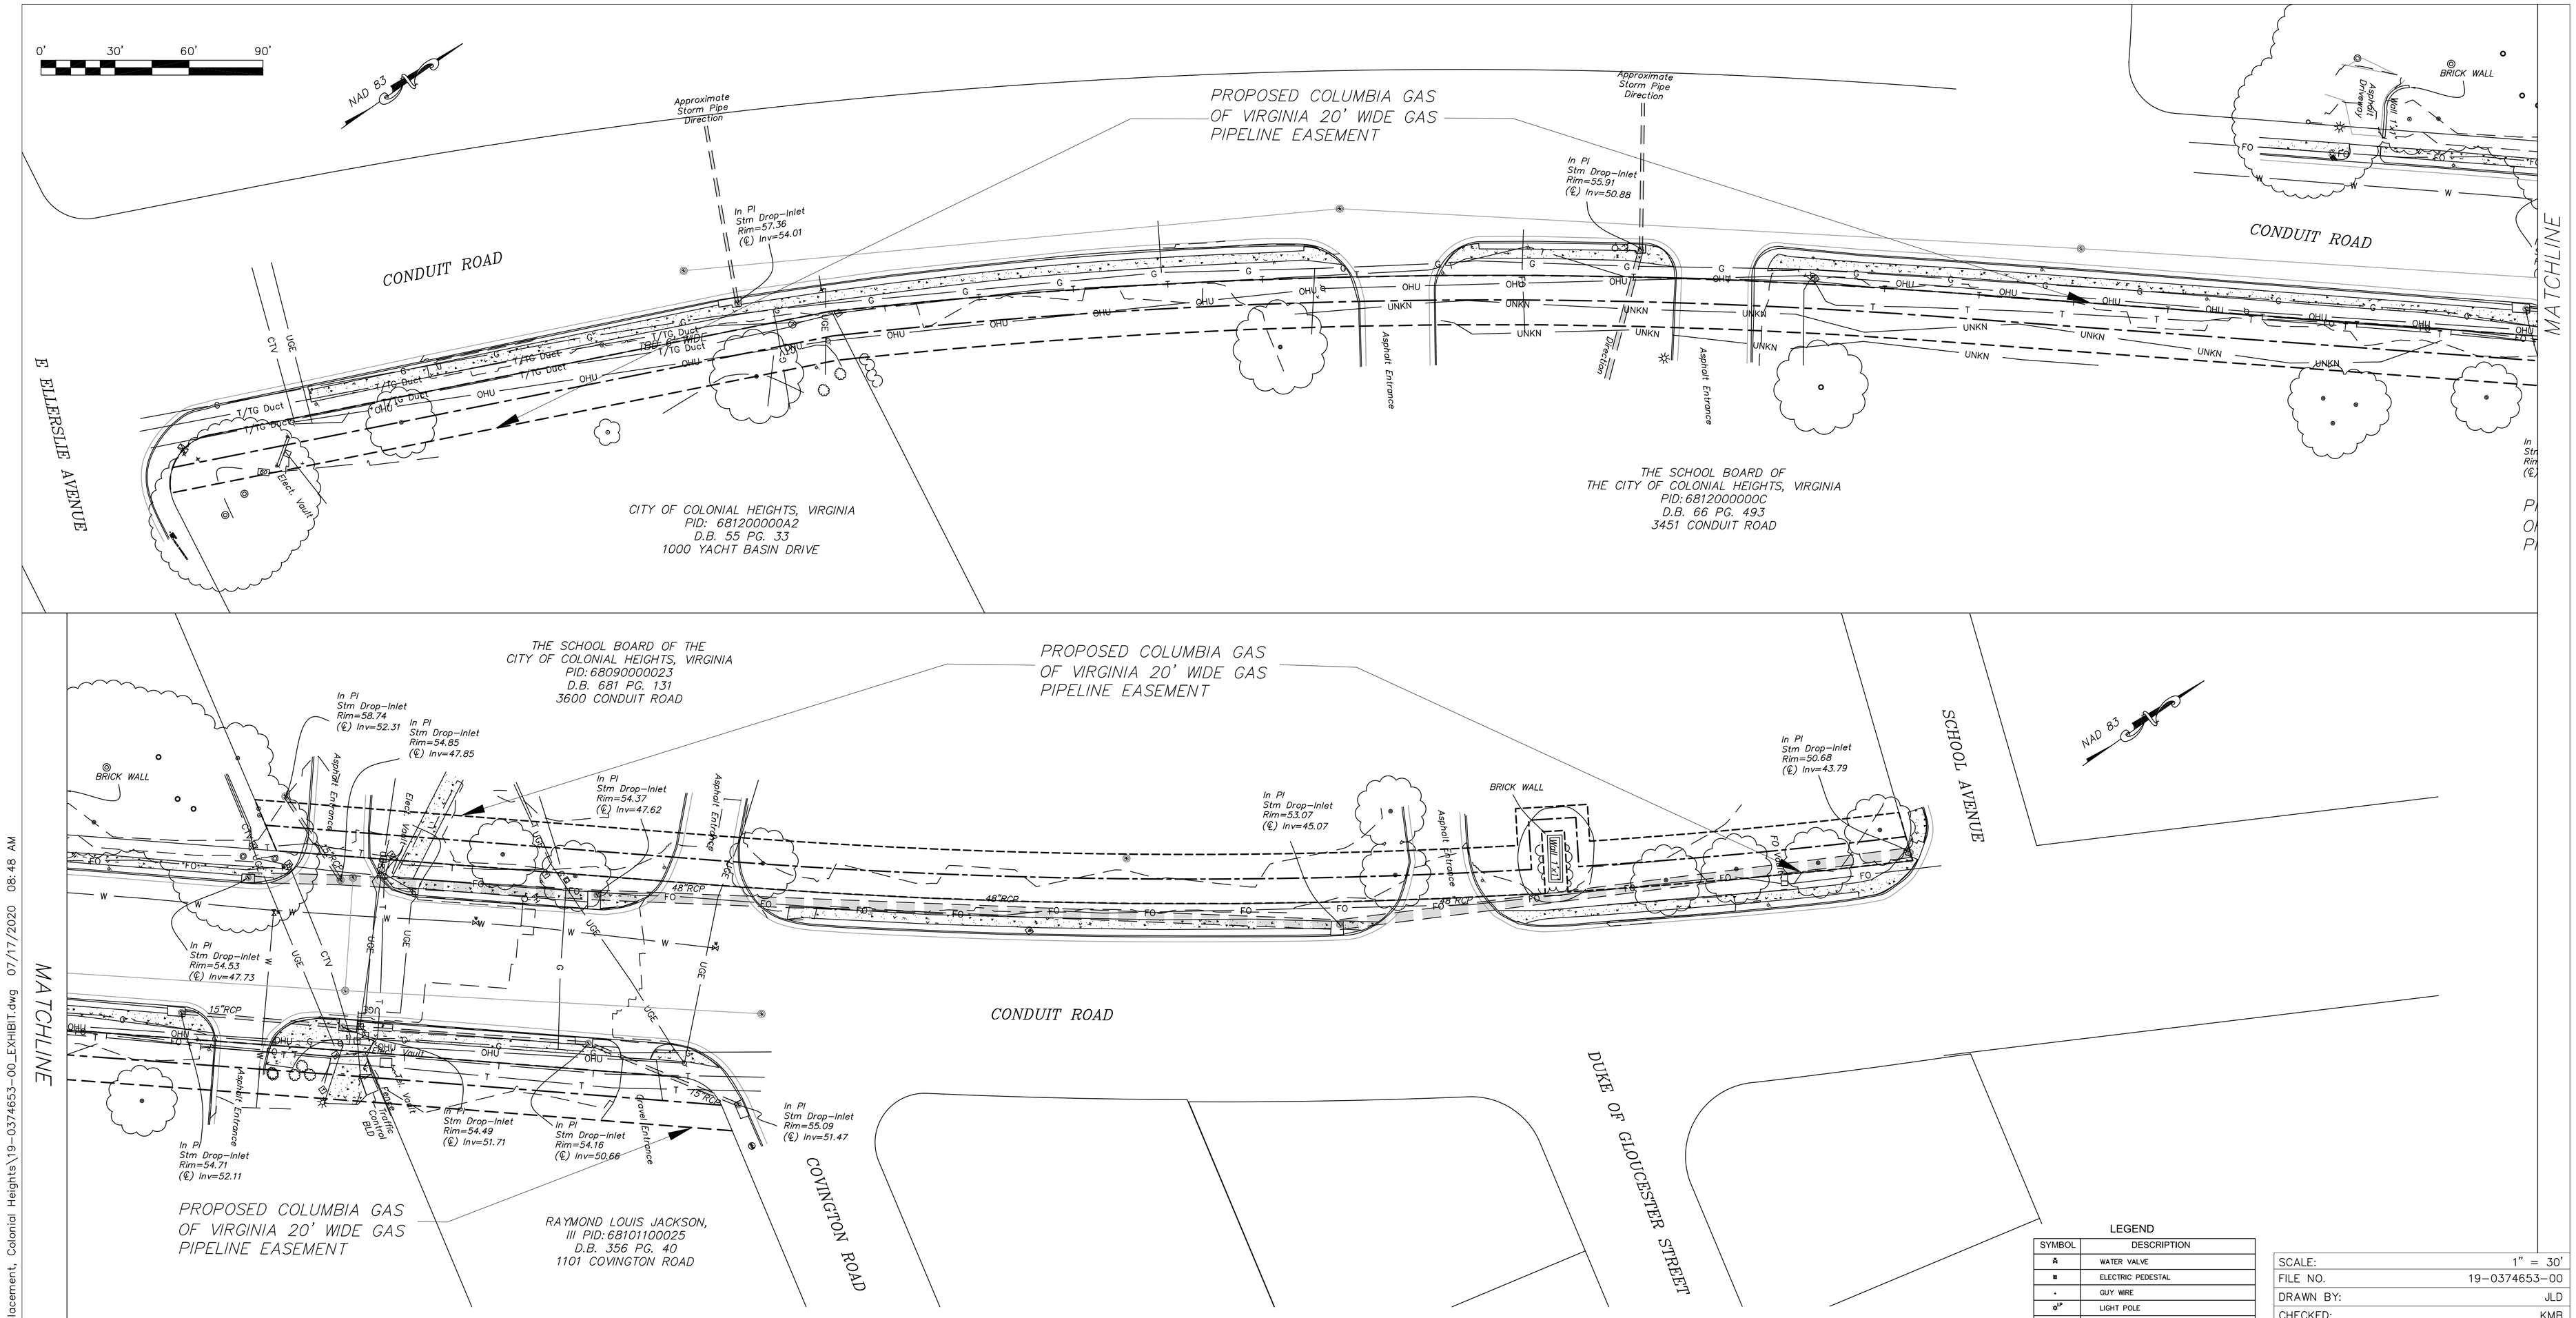

LEGEND

LINETYPE	DESCRIPTION
E — E	UNDERGROUND ELECTRIC LINES
FO — FO	UNDERGROUND FIBER OPTIC LINES
FM — FM	SANITARY FORCEMAIN
G — G	UNDERGROUND GASLINES
	TREE LINE
OH-CTV — OH-CTV	OVERHEAD CABLE TV
OHT — OHT	OVERHEAD TELEPHONE
OH-P-CTV	OVERHEAD POWER & CABLE TV
T/TG Duct	UNDERGROUND TELEPHONE DUCT BANK
T — T	UNDERGROUND TELEPHONE LINES
	SHRUB LINES
UG-CTV — UG-CTV	UNDERGROUND CABLE TV
X — X	FENCE LINES (AS DESCRIBED)
UGU — UGU	UNKNOWN UNDERGROUND UTILITY
W — W	WATERLINES
OHP — OHP	OVERHEAD POWER LINES
	GUARDRAIL

LEGEND

SYMBOL	DESCRIPTION
	WATER VALVE
	ELECTRIC PEDESTAL
	GUY WIRE
	LIGHT POLE
	POWER POLE
	TRANSFORMER BOX
	FIRE HYDRANT
	SIGN (AS DESCRIBED)
	PROPERTY CORNER (IRF/IPF)
	STORM MANHOLE
	SANITARY MANHOLE
	WATER METER
	SANITARY CLEANOUT
	GAS VALVE
	FIBER OPTIC VAULT
	FLAG POLE
	TREE (SIZE VARIES)
	SATELLITE DISH
	TELEPHONE PEDESTAL
	BUSH OR SHRUB
	BOLLARD
	ELECTRIC MANHOLE
	CABLE TV PEDESTAL

SCALE:	1" = 30'
FILE NO.	19-0374653-00
DRAWN BY:	JLD
CHECKED:	KMB
DATE:	07/17/2020

Coastal Consultants, PC
3523 West Hundred Road
Chester, Virginia 23831
Phone/Fax:(804) 751-9097
Email: coastal@coastalcpc.com

COLONIAL HEIGHTS HIGH SCHOOL
GAS PIPELINE REPLACEMENT

COLONIAL HEIGHTS, VIRGINIA.

PLAN SHEET 1 OF 1

Z:\2019\19-0374042-00 Col Hts High School Replacement, Colonial Heights\19-0374653-00_EXHIBIT.dwg 07/17/2020 08:48 AM