# City Of Colonial Heights, Virginia

Preliminary Engineering & Aquisition of Right of Way
Dupuy Avenue Modernization and Street Improvements Project
( VDOT UPC 101287)

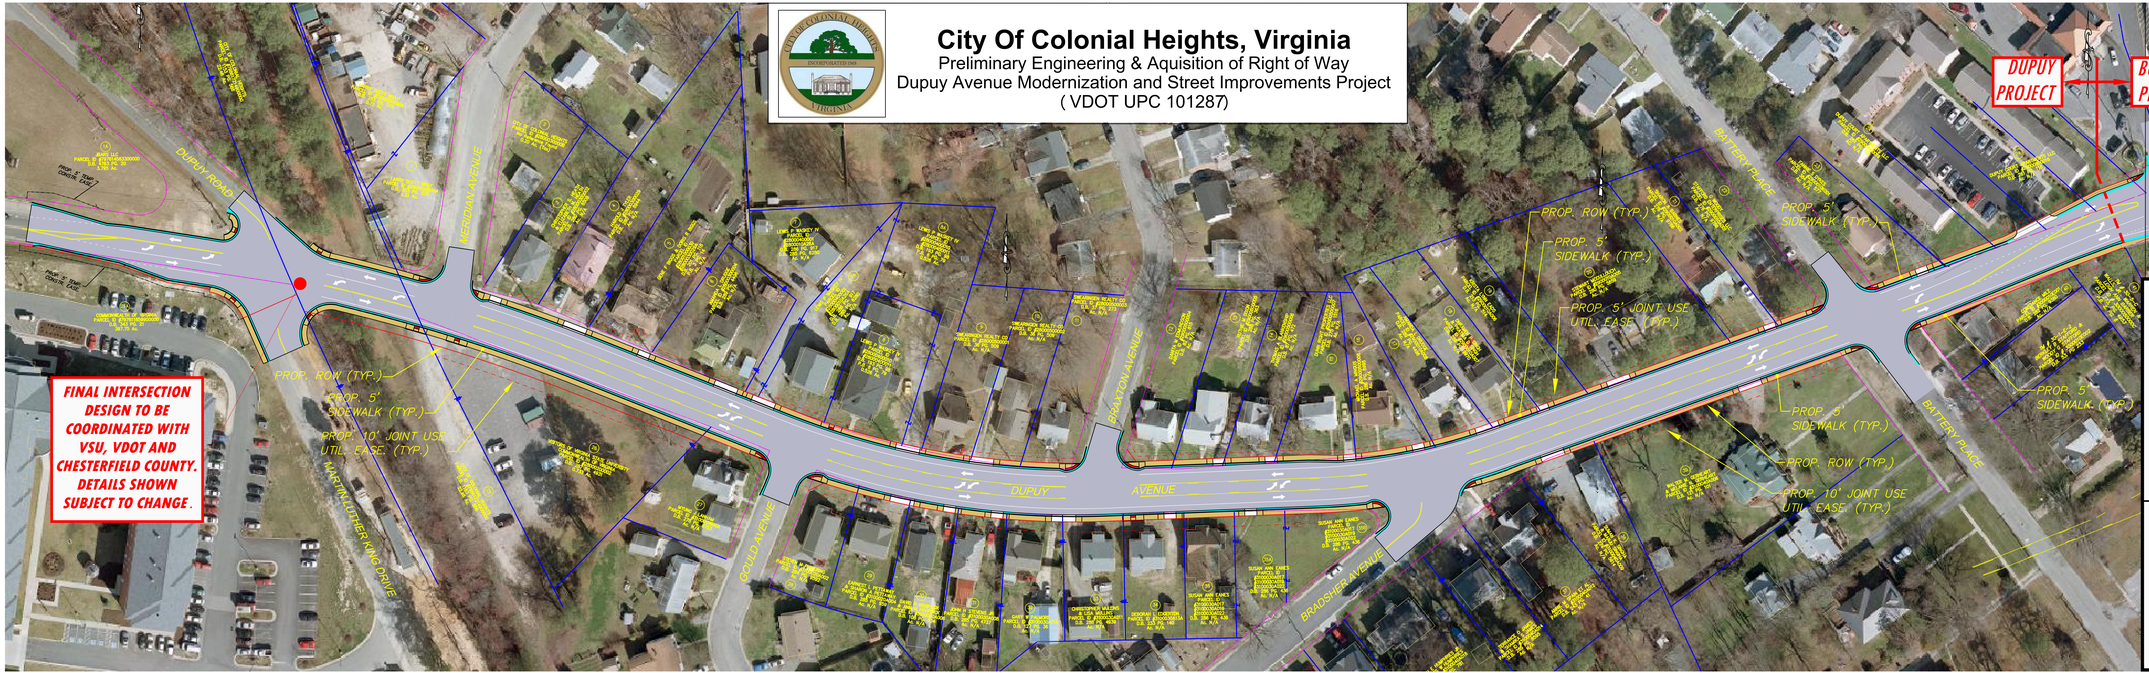


LOCHNER

## DESIGN PUBLIC HEARING

## FEBRUARY 20, 2013

LEGEND:

- PROPOSED JOINT-USE UTILITY EASEMENT
- PROPOSED RIGHT OF WAY
- EXISTING RIGHT OF WAY
- SIDEWALK

SCALE 0 25' 50'